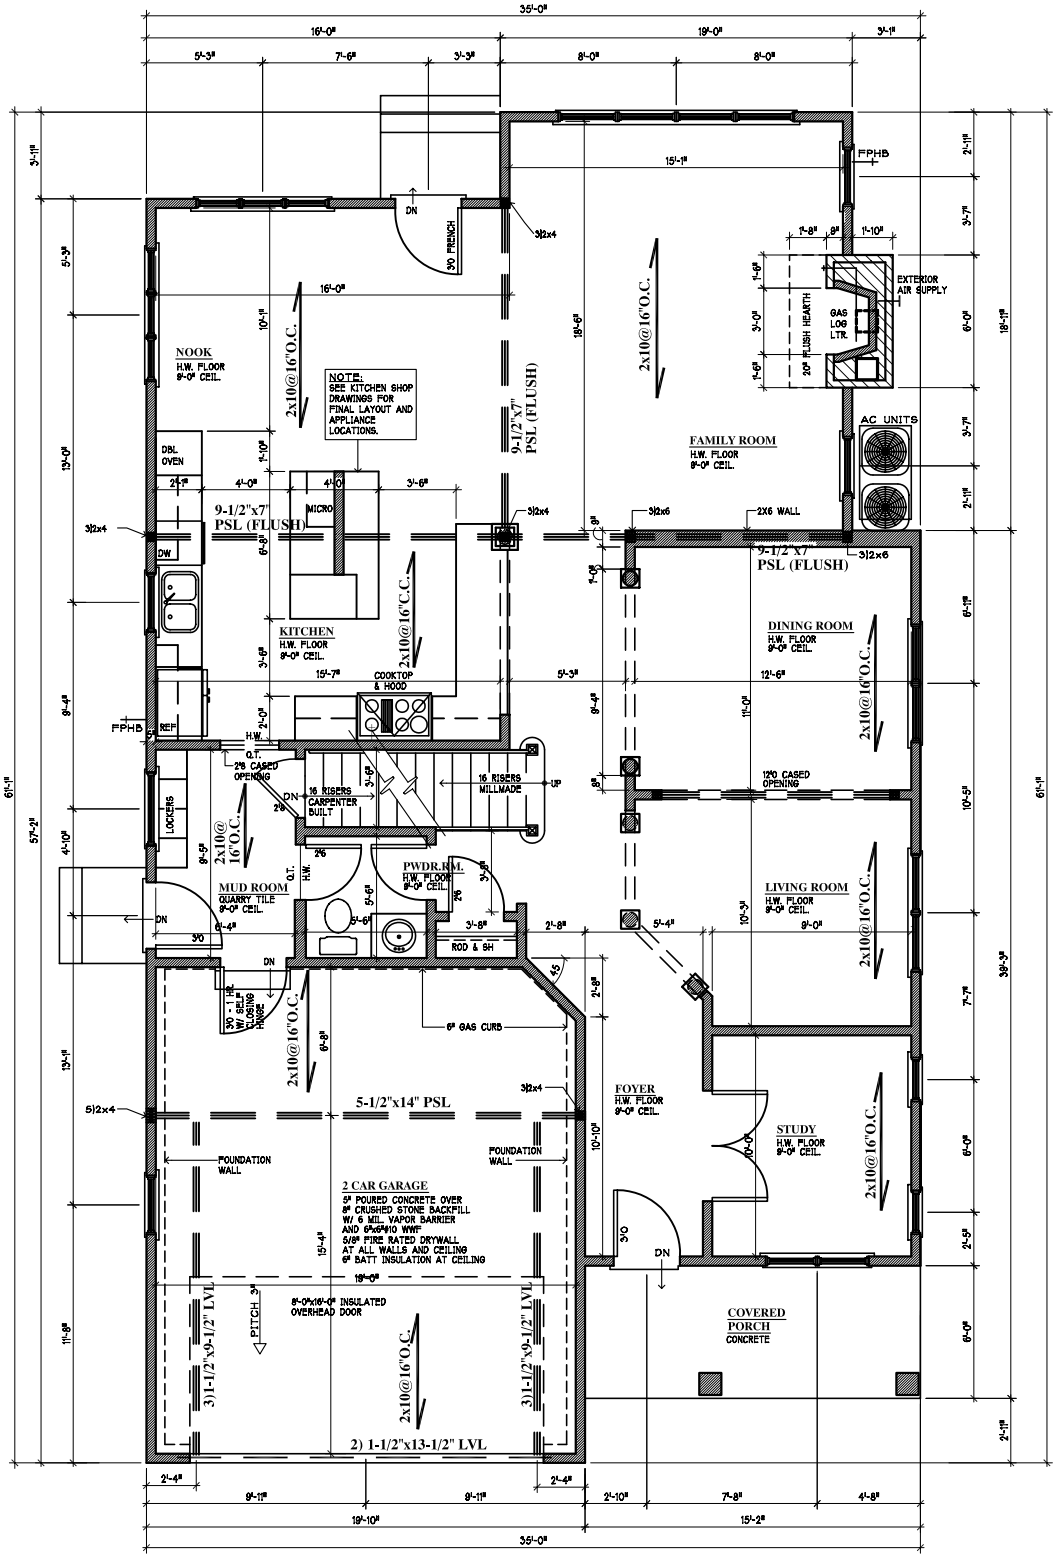
NOOK
H.W. FLOOR
9'-0" CEIL.
NOTE:
SEE KITCHEN SHOP DRAWINGS FOR FINAL LAYOUT AND APPLIANCE LOCATIONS.
FAMILY ROOM
H.W. FLOOR
9'-0" CEIL.
EXTERIOR AIR SUPPLY
GAS LOG LTR.
20" FLUSH HEARTH
AC UNITS
KITCHEN
H.W. FLOOR
9'-0" CEIL.
COOKTOP & HOOD
DINING ROOM
H.W. FLOOR
9'-0" CEIL.
12'0 CASED OPENING
16 RISERS CARPENTER BUILT
16 RISERS MILLMADE
MUD ROOM
QUARRY TILE
9'-0" CEIL.
PWDR.RM.
H.W. FLOOR
9'-0" CEIL.
LIVING ROOM
H.W. FLOOR
9'-0" CEIL.
ROD & SH
6" GAS CURB
FOYER
H.W. FLOOR
9'-0" CEIL.
STUDY
H.W. FLOOR
9'-0" CEIL.
5-1/2"x14" PSL
FOUNDATION WALL
2 CAR GARAGE
5" POURED CONCRETE OVER
8" CRUSHED STONE BACKFILL
W/ 6 MIL. VAPOR BARRIER
AND 6"x6"#10 WWF
5/8" FIRE RATED DRYWALL
AT ALL WALLS AND CEILING
6" BATT INSULATION AT CEILING
8'-0"x16'-0" INSULATED OVERHEAD DOOR
PITCH
COVERED PORCH
CONCRETE
2) 1-1/2"x13-1/2" LVL
3)1-1/2"x9-1/2" LVL
9-1/2"x7" PSL (FLUSH)
2x10@16"O.C.
2x10@16"C.C.
2X6 WALL
3/2x4
3/2x6
5/2x4
FPHB
REF
DW
DBL OVEN
MICRO
LOCKERS
30" FRENCH
30" - 1 HR. W/ SELF CLOSING HINGE
DN
UP
35'-0"
19'-10"
15'-2"
57'-2"
61'-1"
38'-9"