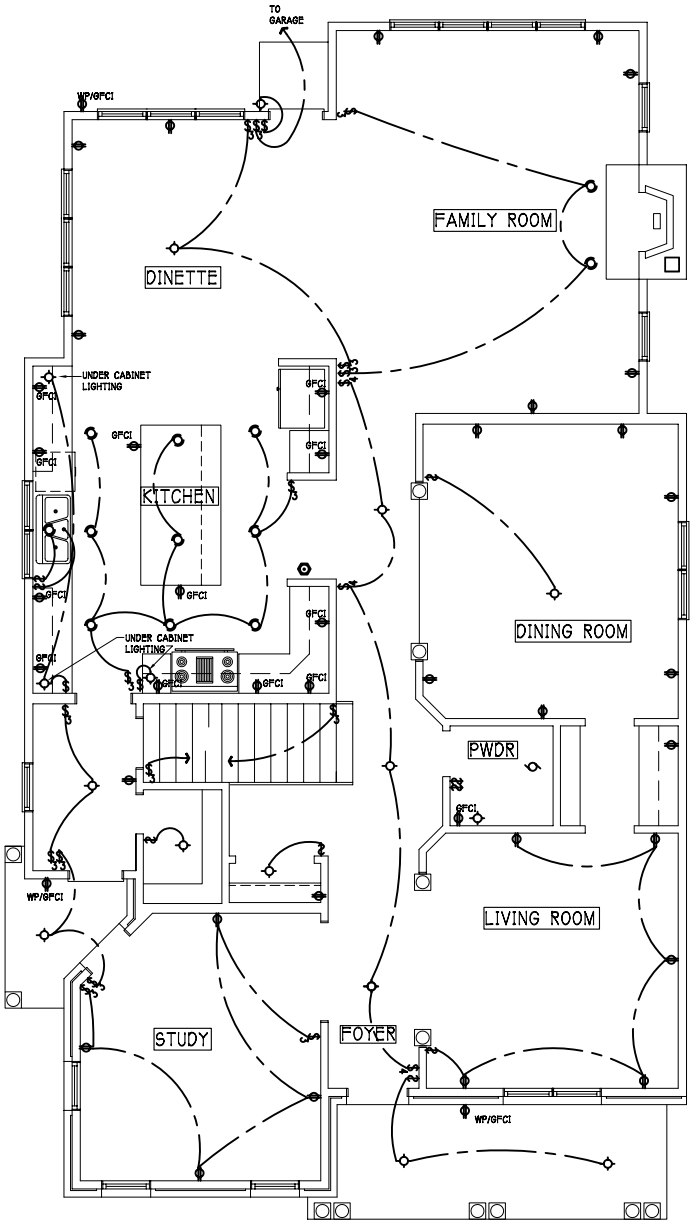

FIRST FLOOR ELECTRICAL PLAN

SPECIAL ELECTRICAL NOTES

ALL 125 VOLT, SINGLE PHASE 15 & 20 AMP
RECEPTACLES INSTALLED BELOW GRADE SHALL

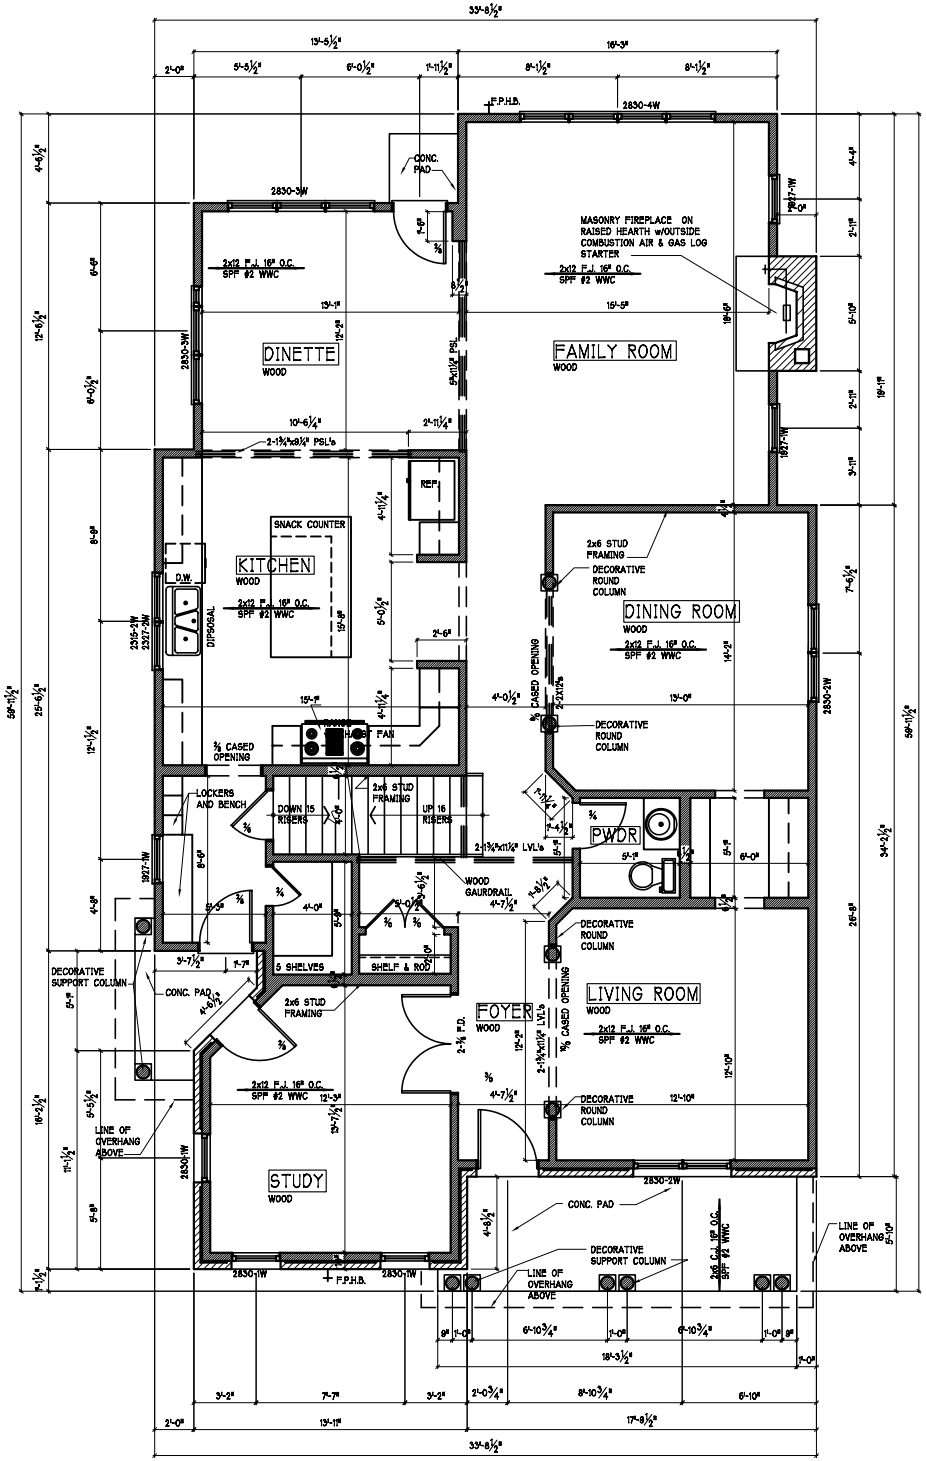

FIRST FLOOR PLAN

1,593 SQUARE FEET
(INCLUDING COVERED PORCHES)